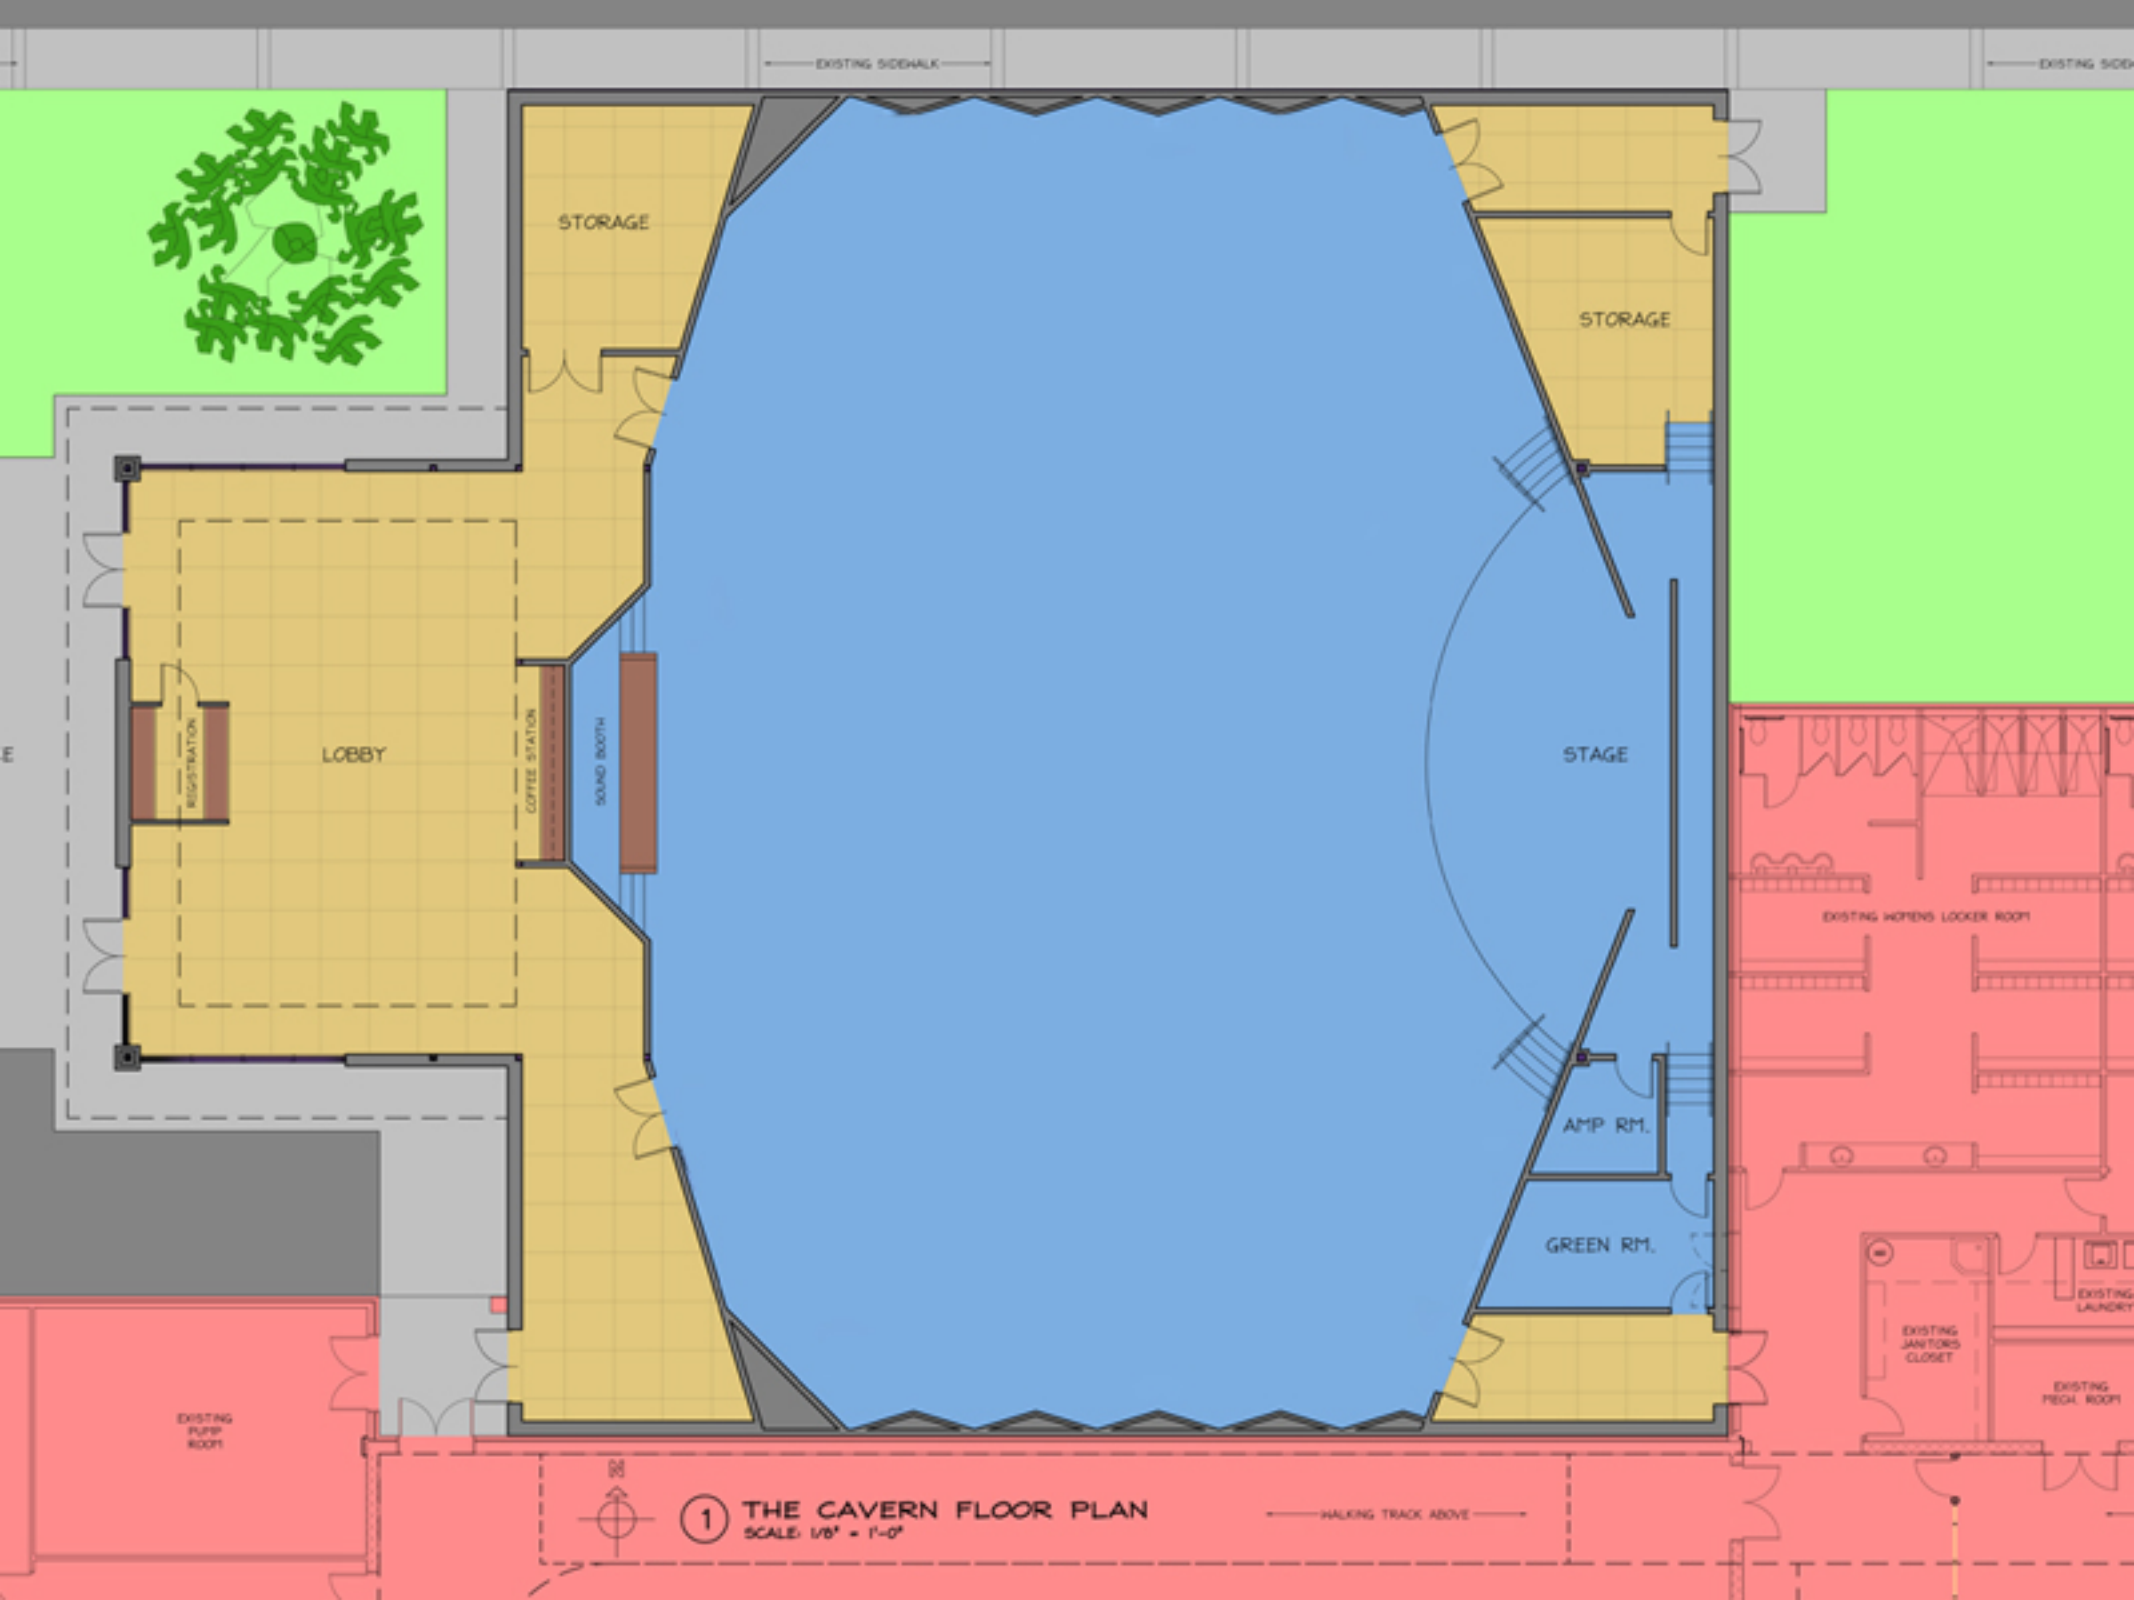
EXISTING SIDEWALK
STORAGE
STORAGE
LOBBY
REGISTRATION
COFFEE STATION
SOUND BOOTH
STAGE
EXISTING WOMENS LOCKER ROOM
AMP RM.
GREEN RM.
EXISTING JANITORS CLOSET
EXISTING LAUNDRY
EXISTING MECH. ROOM
EXISTING PUPIP ROOM
HALKING TRACK ABOVE
1 THE CAVERN FLOOR PLAN
SCALE: 1/8" = 1'-0"

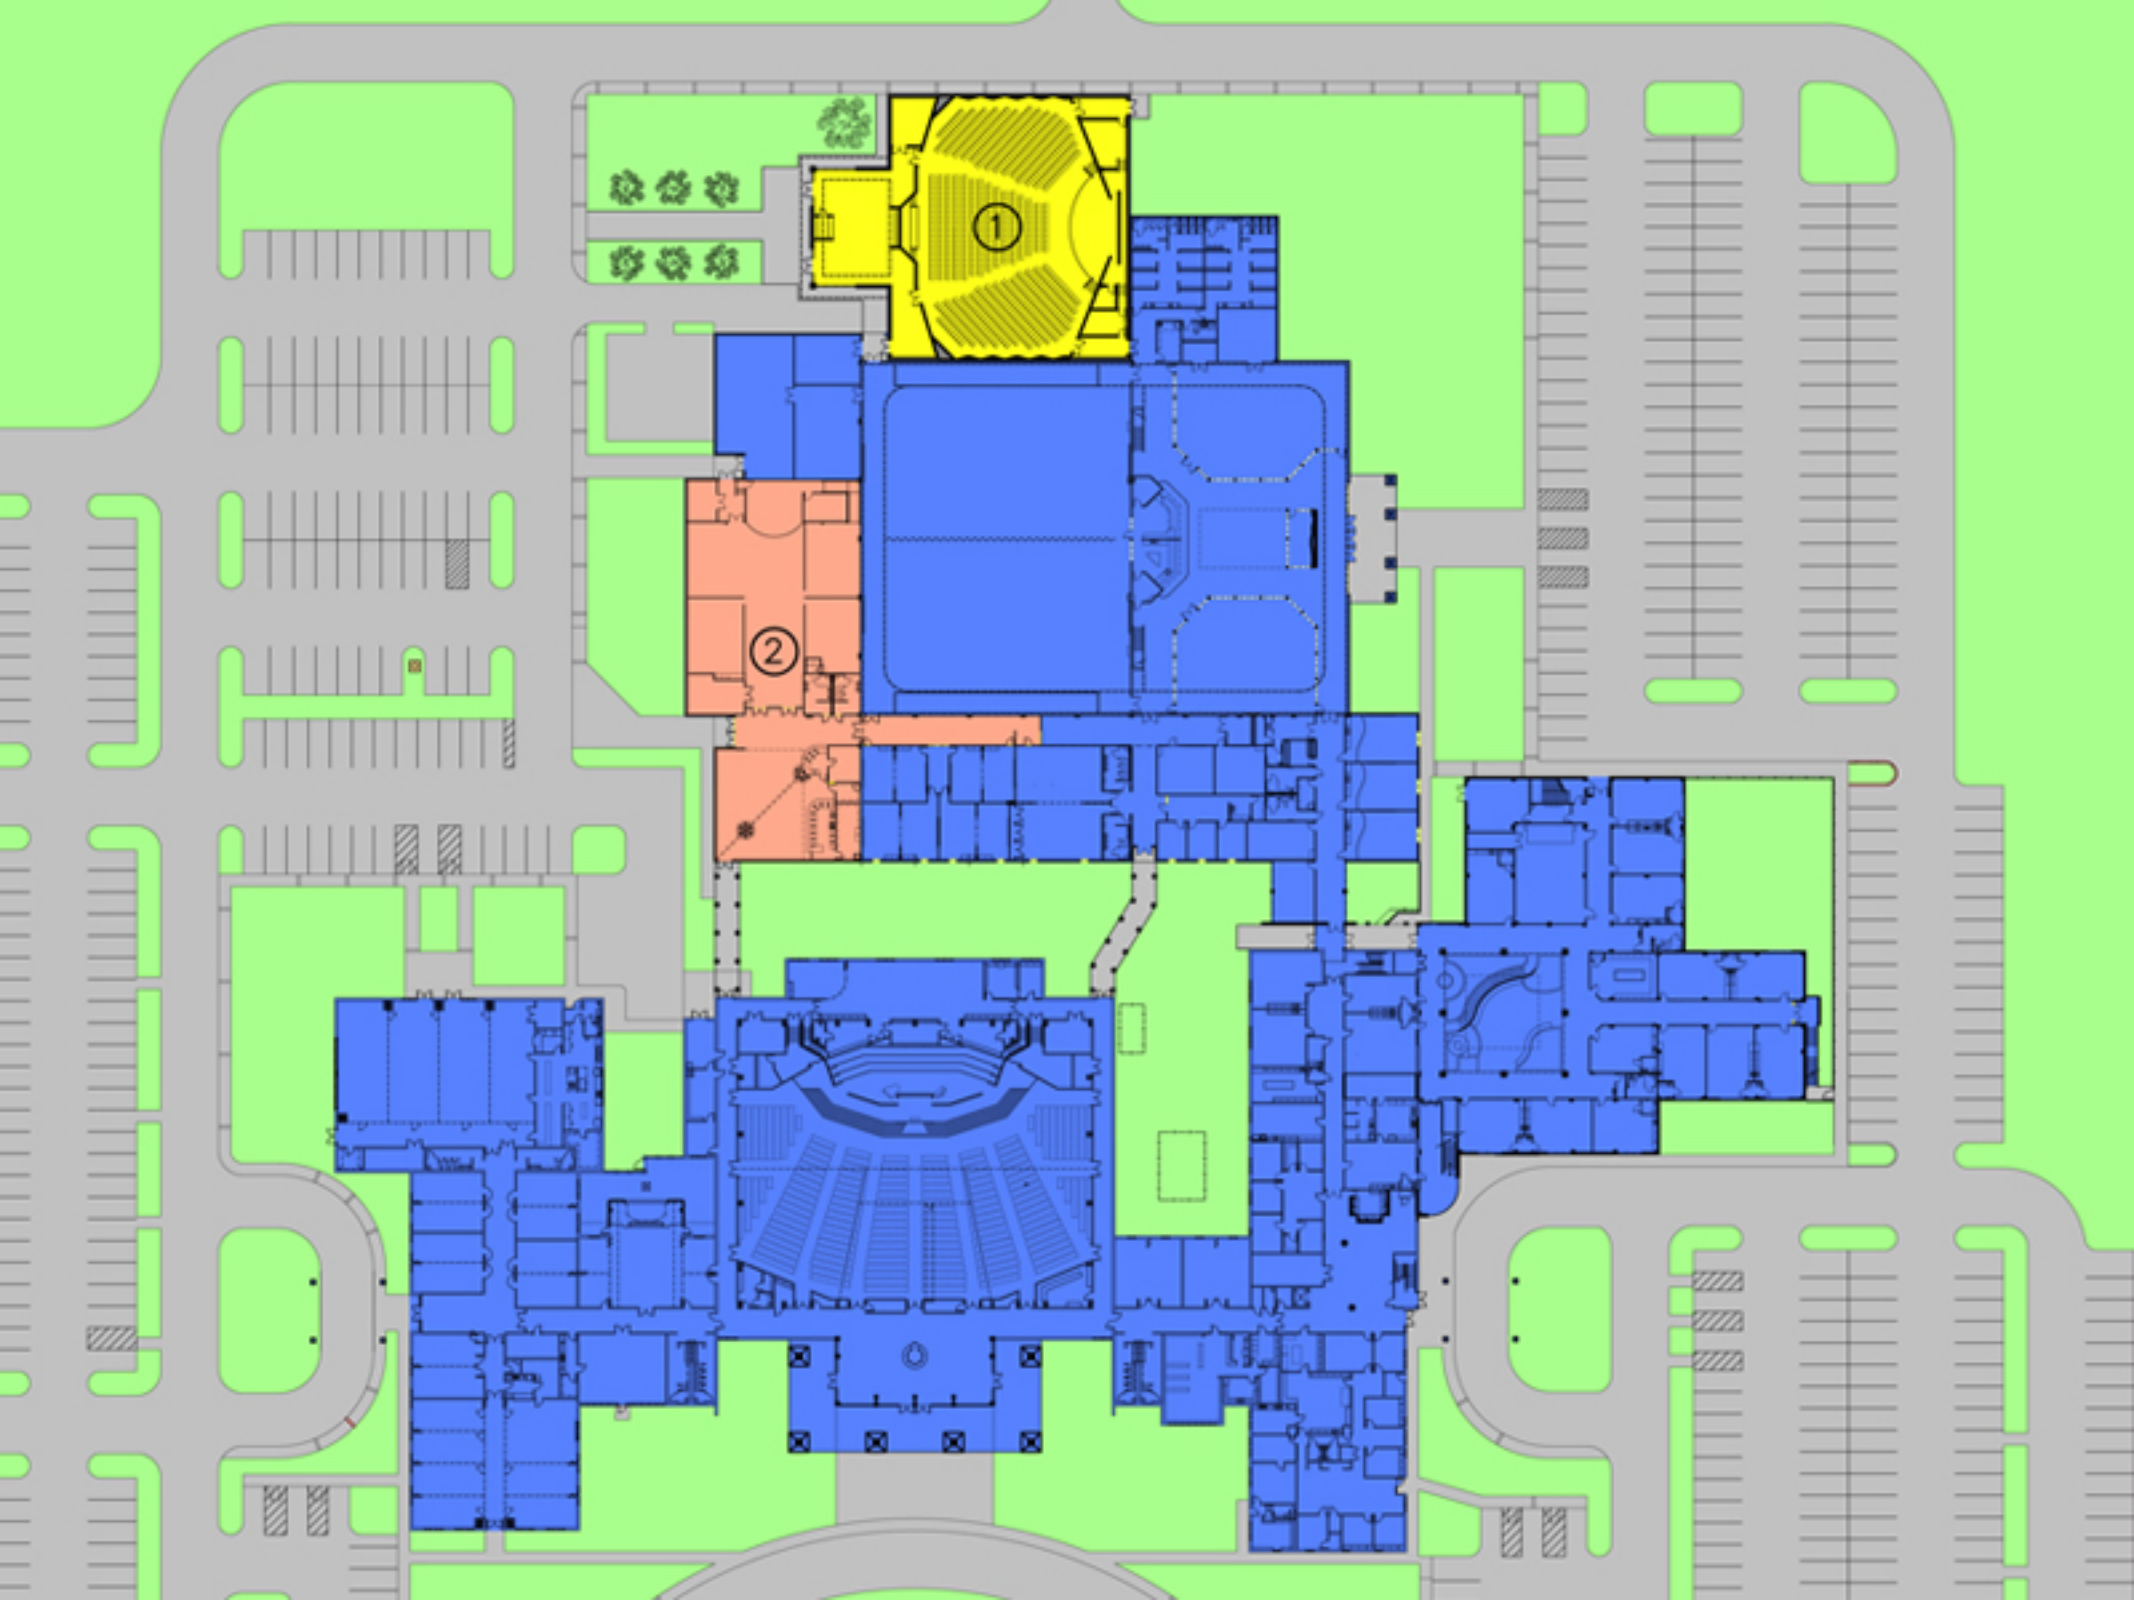
1
2